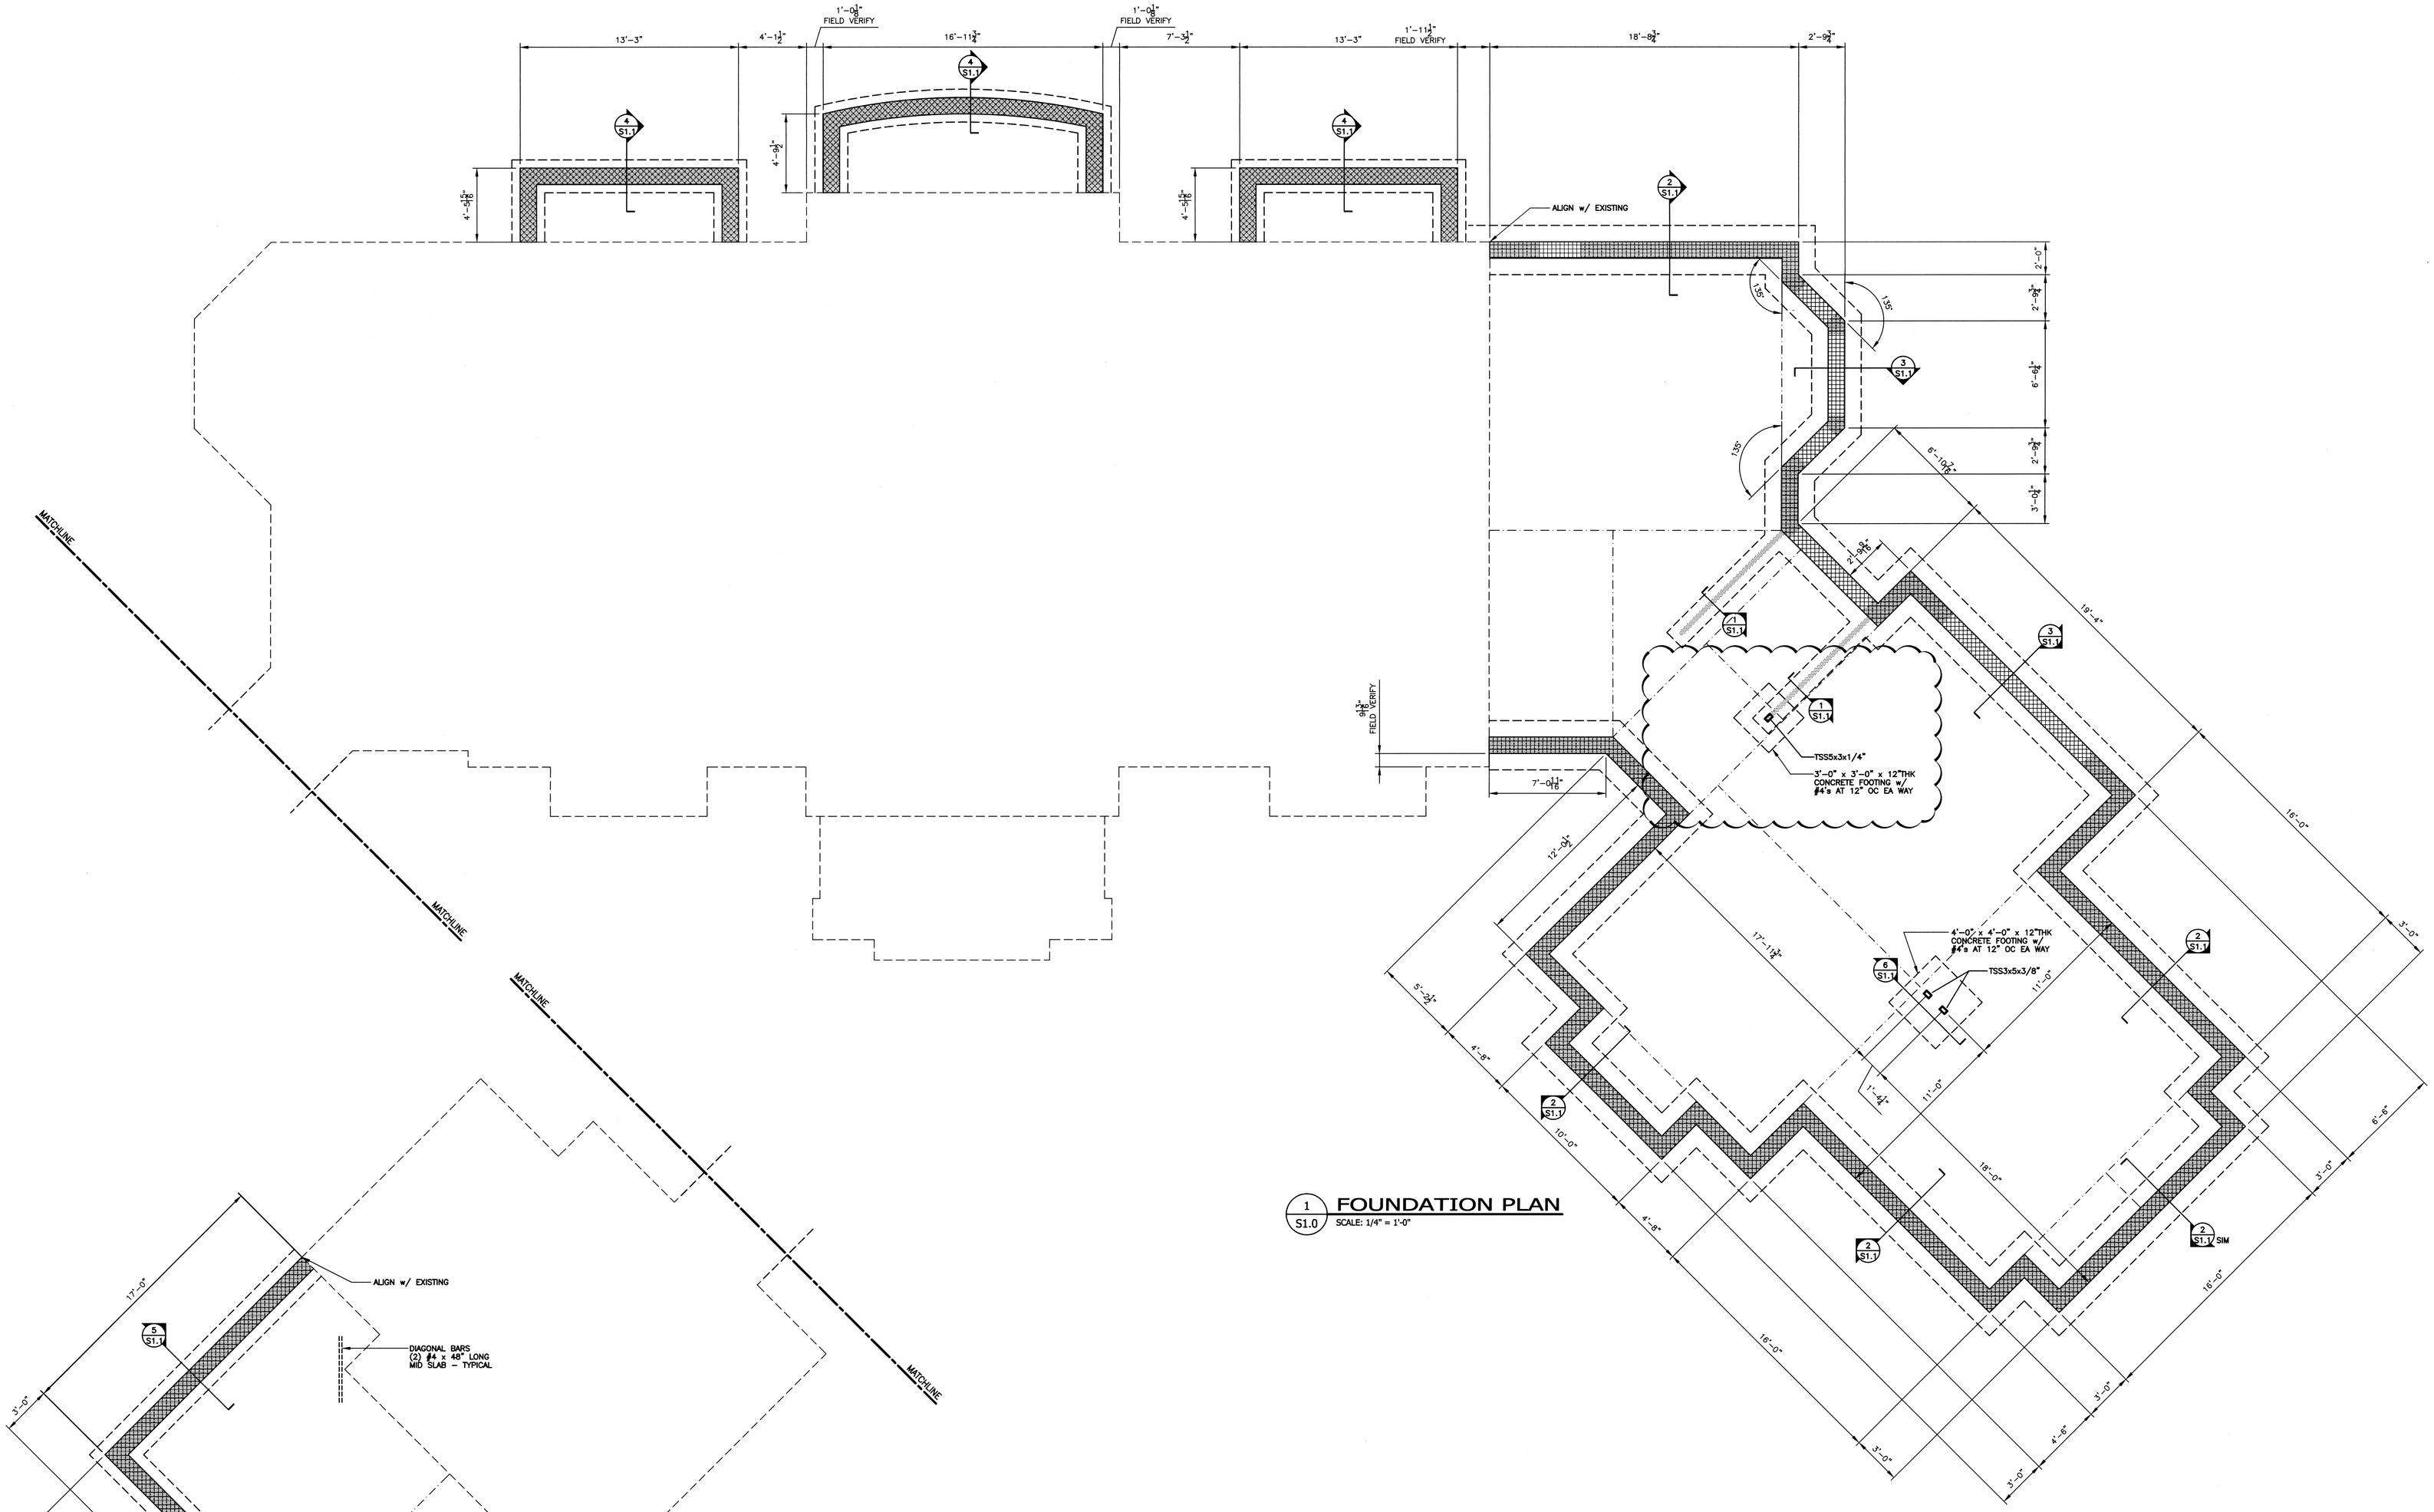

1 S1.0 **FOUNDATION PLAN**
SCALE: 1/4" = 1'-0"

2 S1.0 **FOUNDATION PLAN cont.**
SCALE: 1/4" = 1'-0"

NORTH CAROLINA PROFESSIONAL SEAL 26627 ENGINEER JAMES S. TATE 3/21/11

Date: 03.21.11	
Revisions: 03.22.11	
Drawn By: JES	
Project No. 2011.015	

Murphy Residence
Blowing Rock, North Carolina

JAMES S. TATE
STRUCTURAL ENGINEER
P.O. BOX 2616 / HICKORY, NC 28601
TELEPHONE (828) 328-6331
FAX (828) 322-1801

Sheet No. S1.0